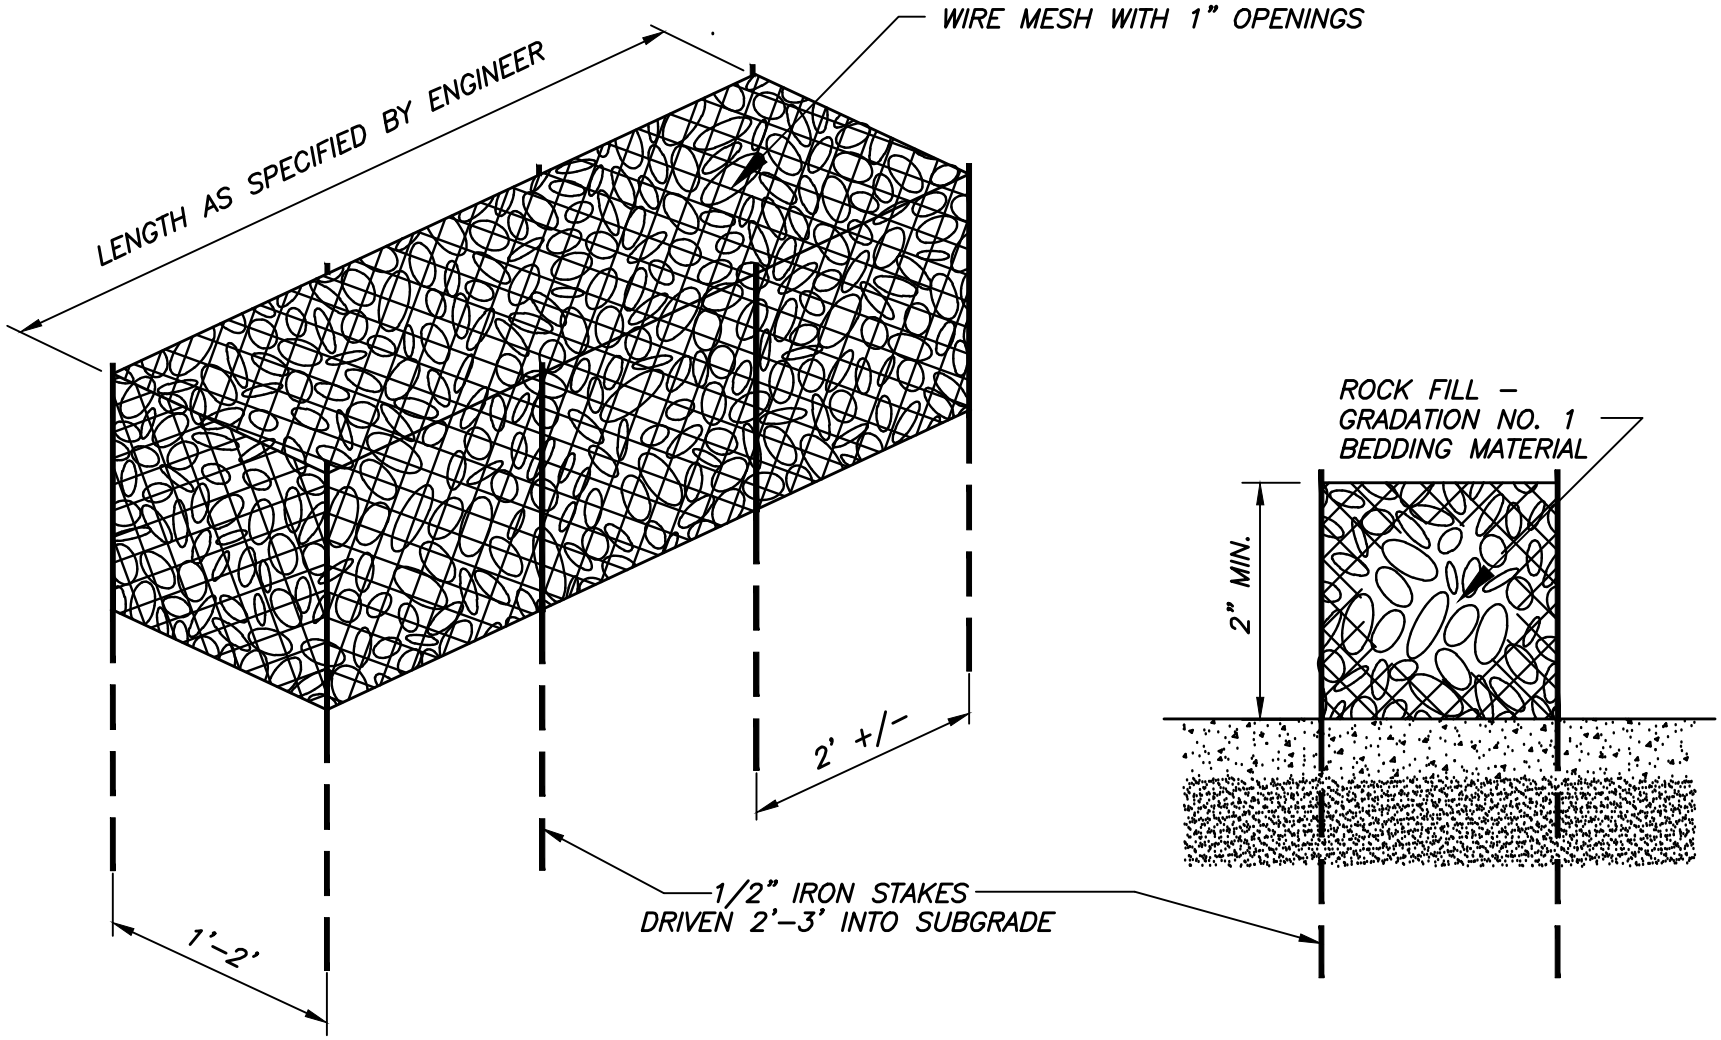

CITY OF MIDDLETON
STANDARD DETAIL

GABION CHECK DAM

REVISED 06-05-2014
DRAWN BY: AMK

100-11